# US 25 / KY 418
# MAINTENANCE OF TRAFFIC – PHASE 1

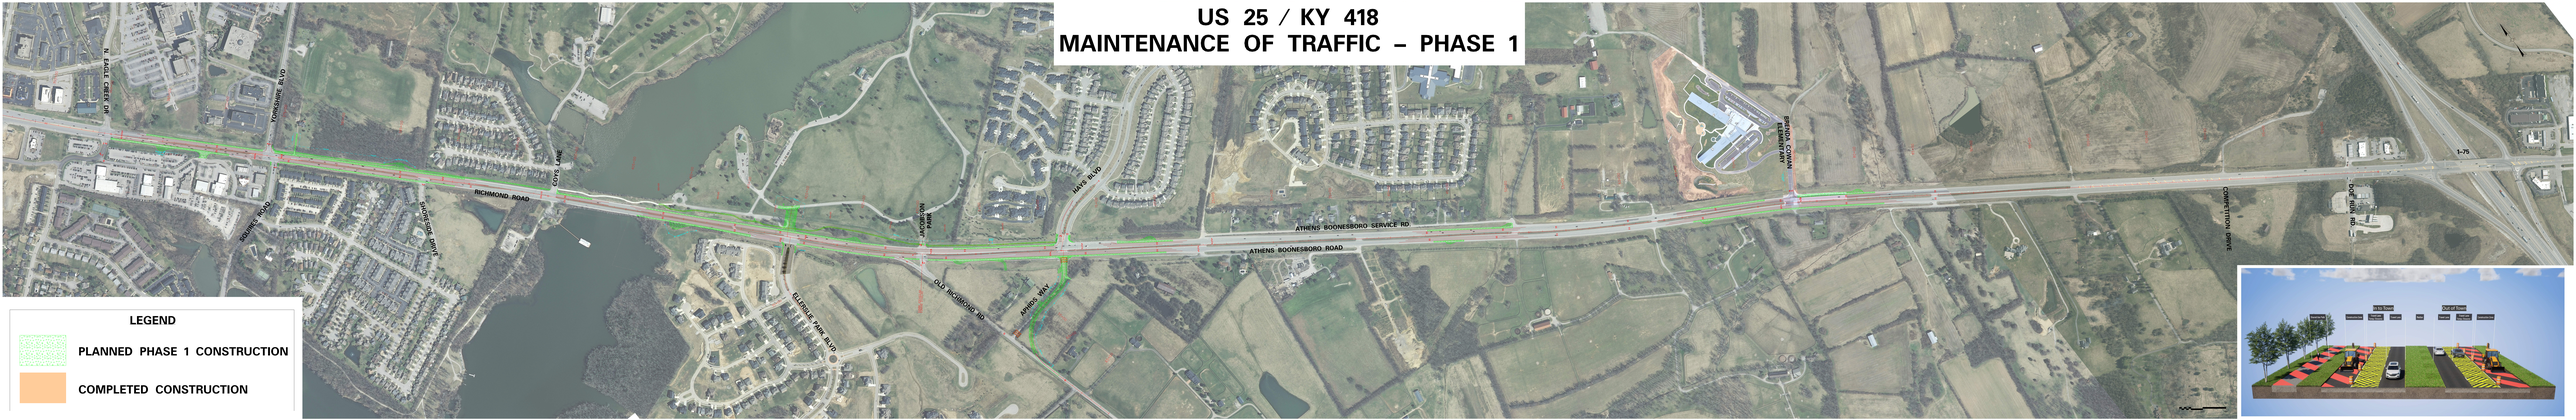





**LEGEND**

PLANNED PHASE 1 CONSTRUCTION

COMPLETED CONSTRUCTION